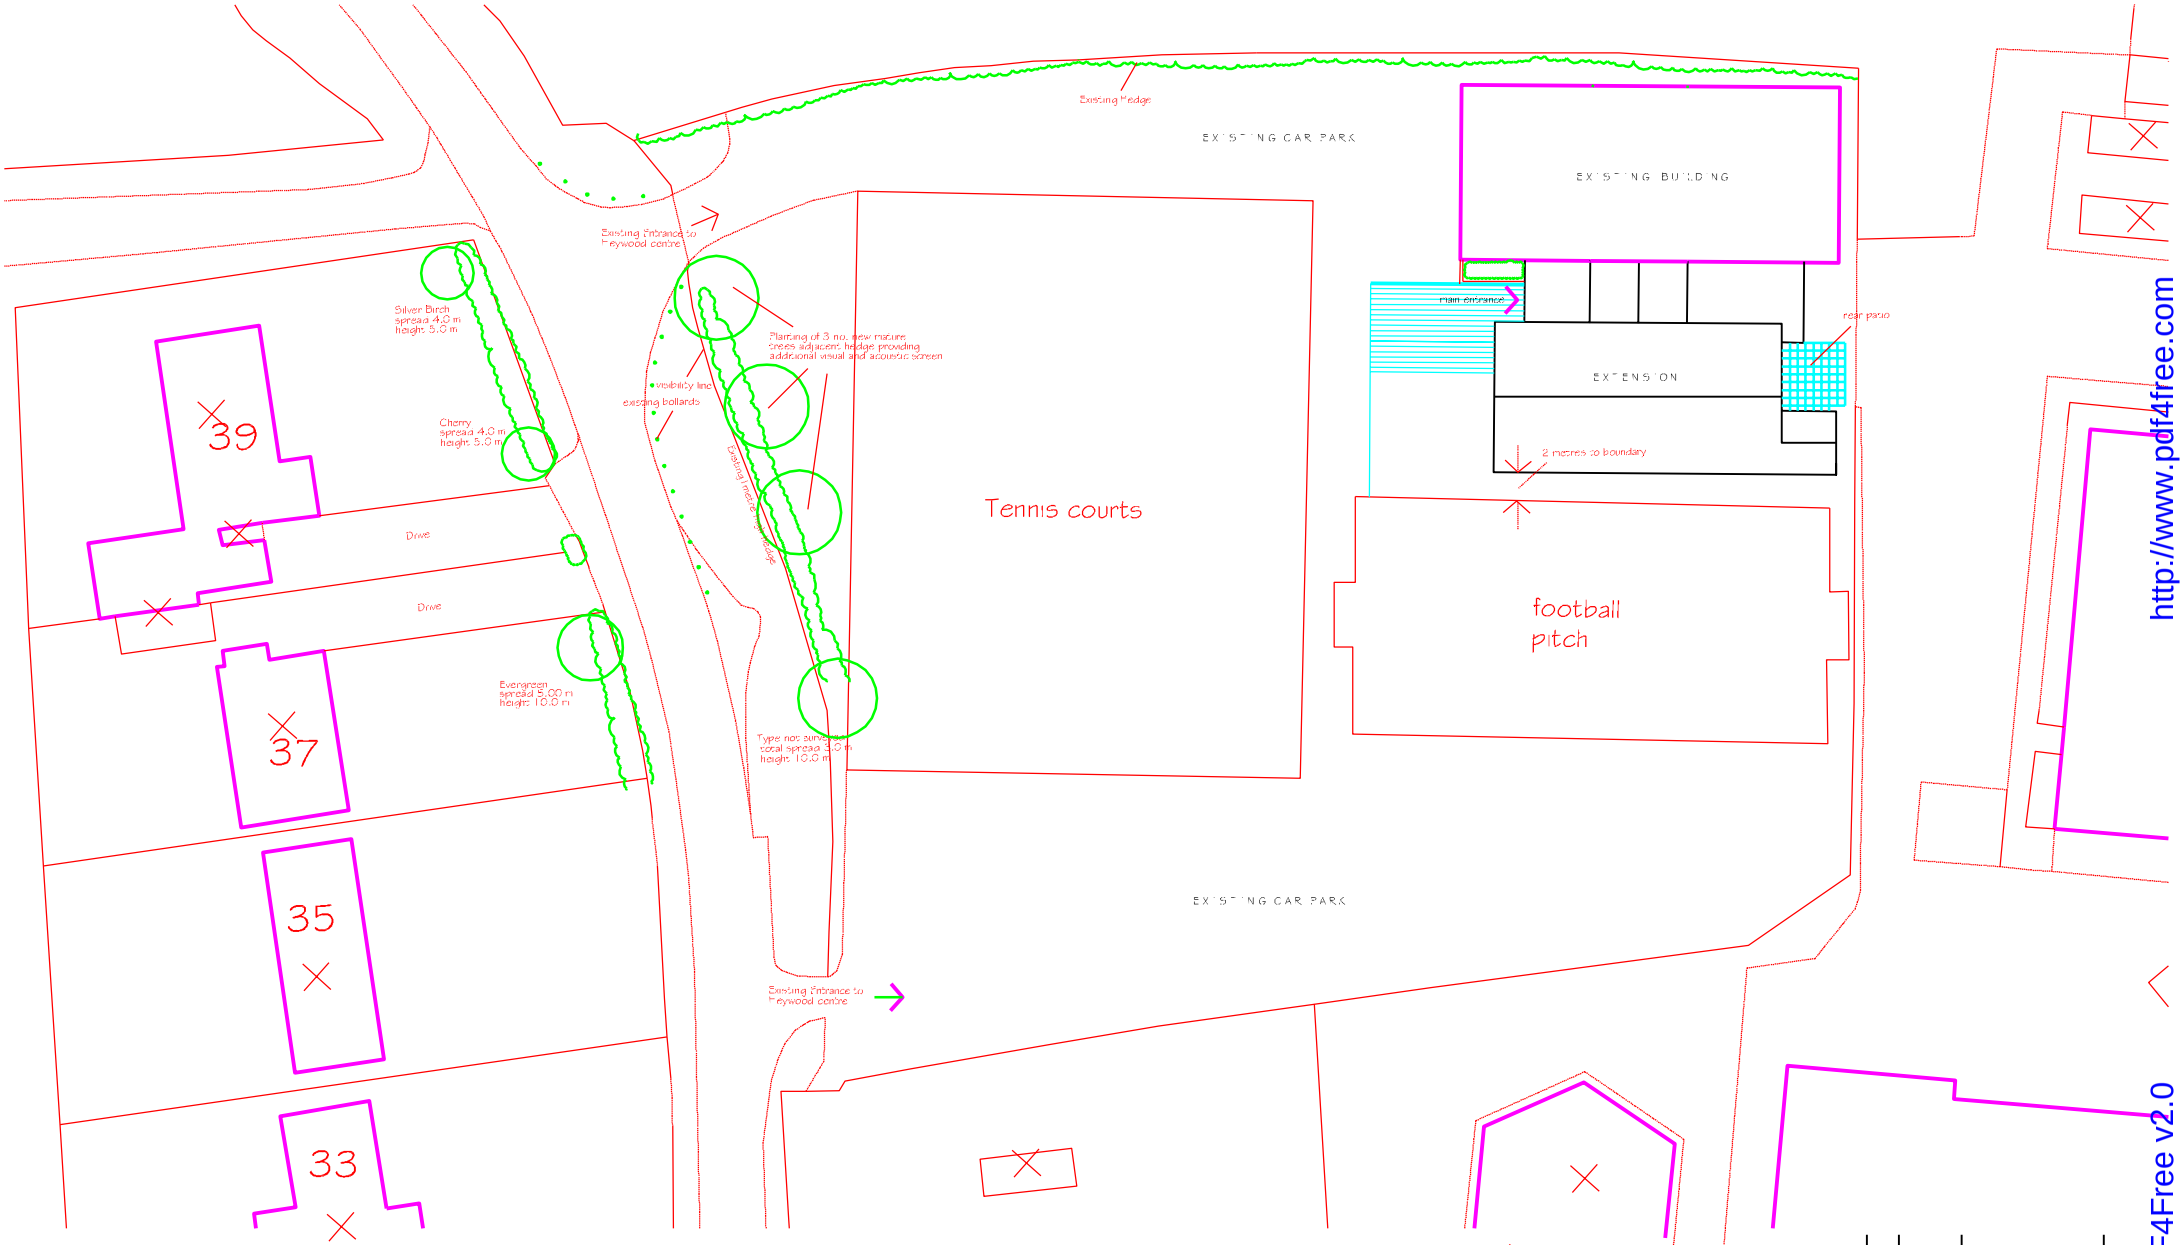

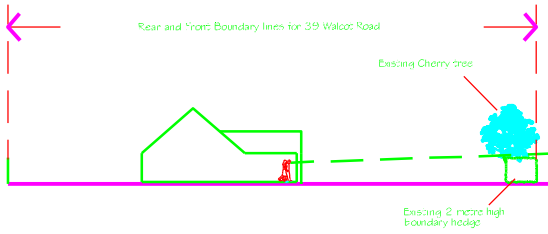

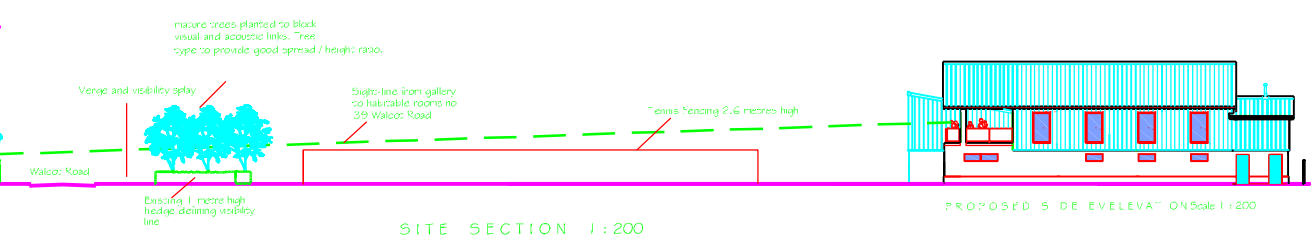

SITE SECTION 1:200

PROPOSED SIDE ELEVATION Scale 1:200

REVISION

PETER CODLING ARCHITECTS

THE OLD CHURCH, ST. MATTHEWS ROAD, NORWICH, NR1 1SP Tel 01603 660594 Fax 01603 616034

DISS SQUASH CLUB
Mr C BURNARD

Proposed Site Plan

SCALE 1 / 200

JOB NO 4827 | 102

DATE DRAWN BY

THIS DRAWING IS THE COPYRIGHT OF PETER CODLING ARCHITECTS AND MAY NOT BE ALTERED, REPRODUCED, COPIED OR REPRODUCED WITHOUT WRITTEN CONSENT.

ALL DIMENSIONS ARE TO BE CHECKED BY THE GENERAL CONTRACTOR ON SITE AND ANY DISCREPANCY CLARIFIED BY THE ARCHITECT BEFORE THE WORK PROCEEDS.

http://www.pdf4free.com
PDF Creator - PDF4Free v2.0